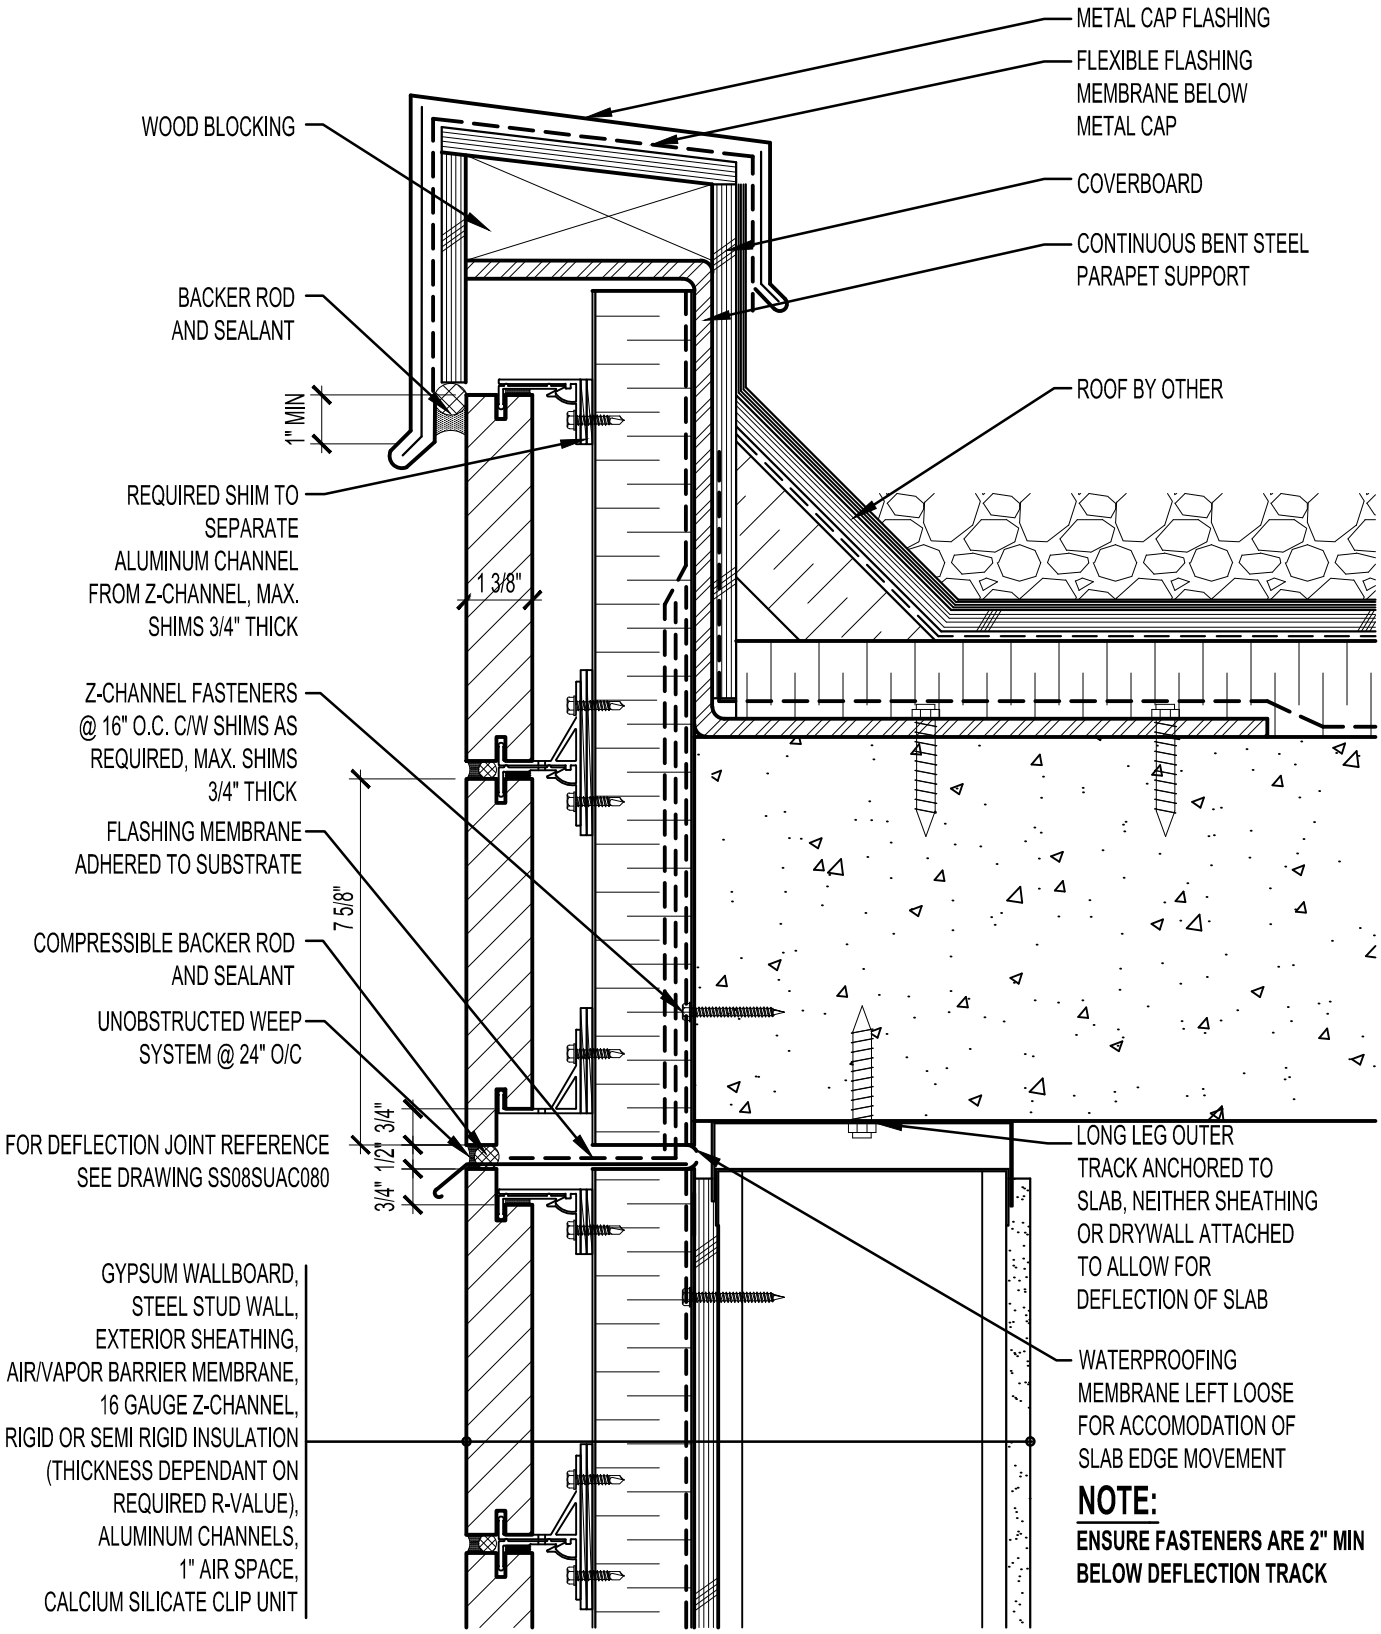

NOTE:

ENSURE FASTENERS ARE 2" MIN BELOW DEFLECTION TRACK

ARRISCRAFT
INTERNATIONAL
BUILDING STONE • BRICK • LIMESTONE

ARRISCRAFT • CADD

TITLE: LOW PARAPET TO WALL WITH METAL CAP FLASHING

DATE DRAWN: 01/15/12

SCALE: 3"=1'-0"

DRAWN BY: D.D.N.

DETAIL No: SS 08SU

AC120