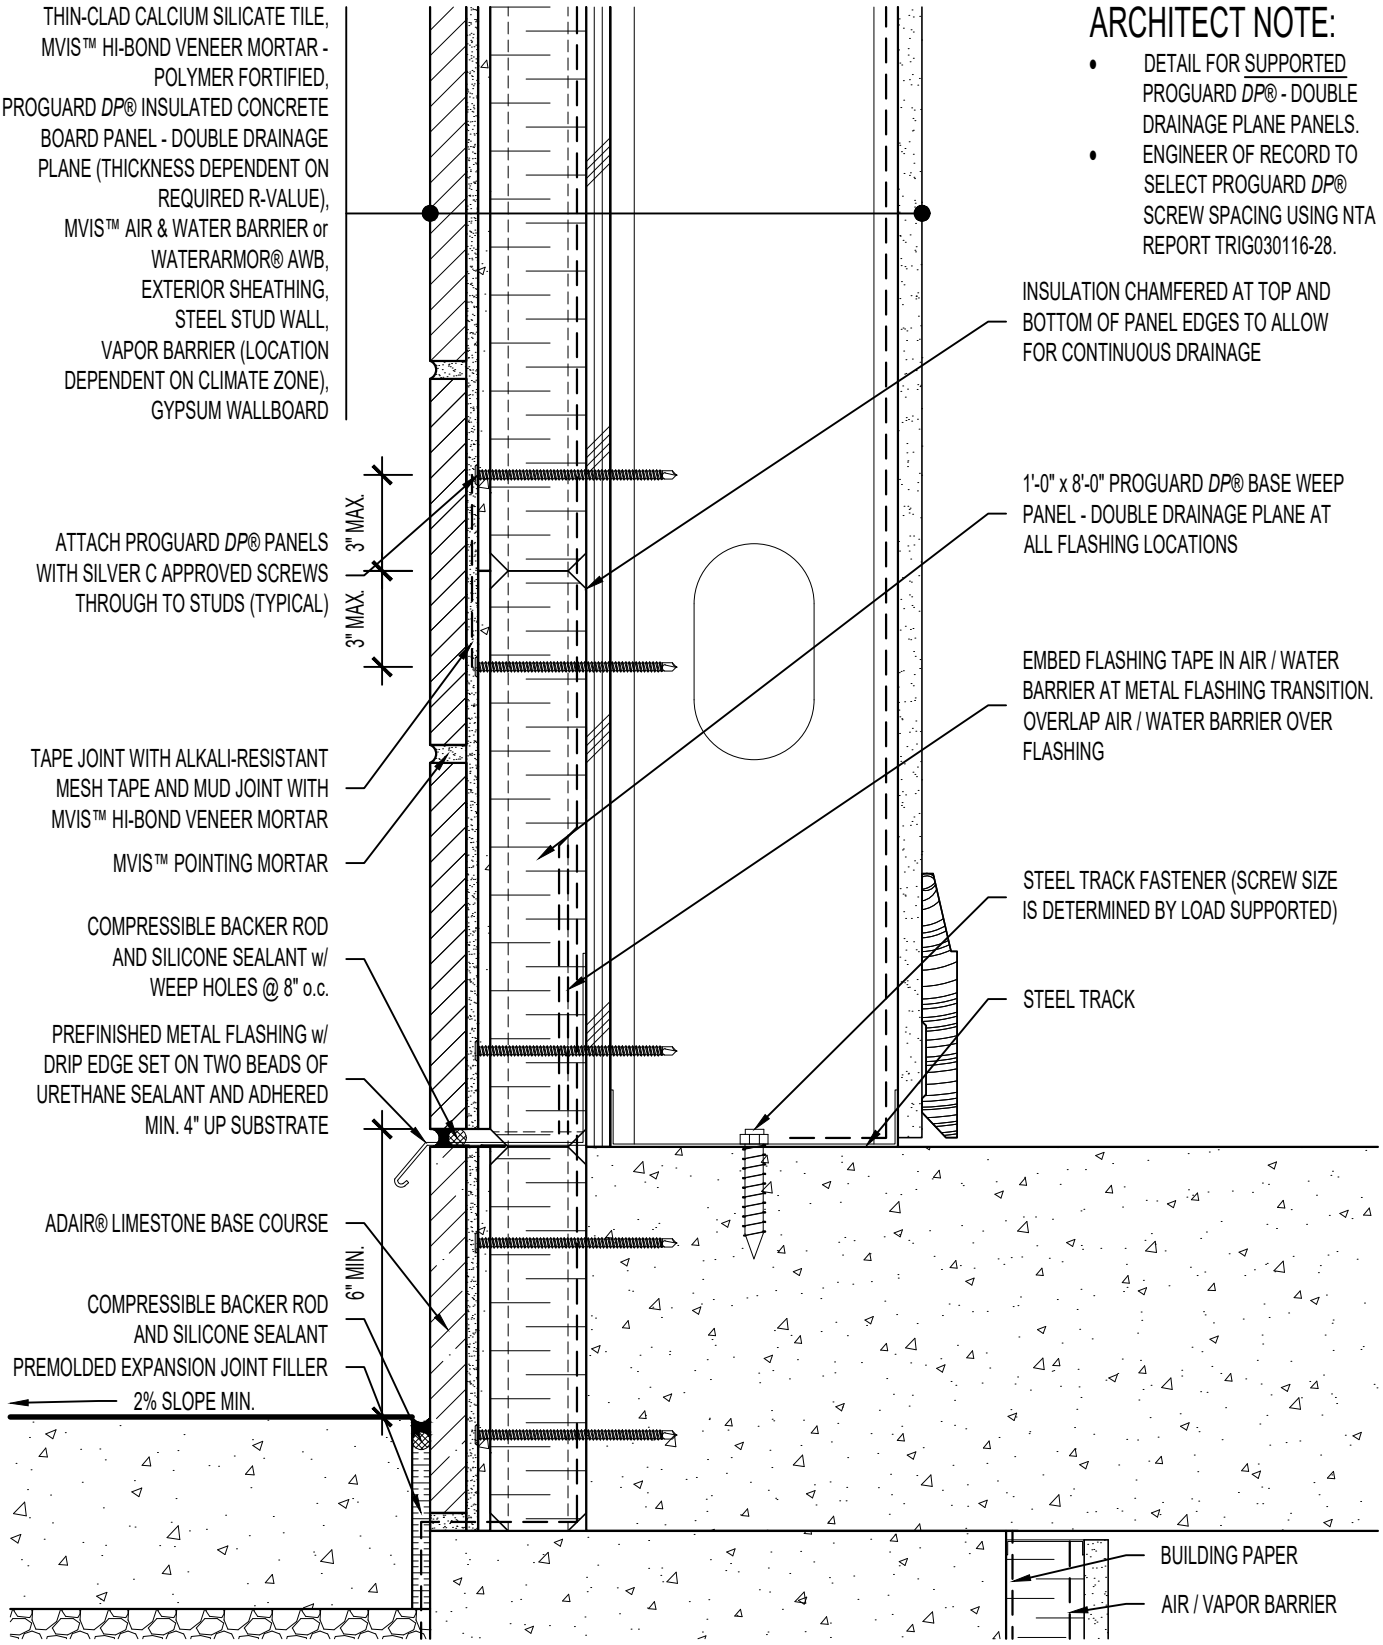

ARCHITECT NOTE:

- DETAIL FOR SUPPORTED PROGUARD *DP*® - DOUBLE DRAINAGE PLANE PANELS.
- ENGINEER OF RECORD TO SELECT PROGUARD *DP*® SCREW SPACING USING NTA REPORT TRIG030116-28.

Arriscraft
Building Stone · Brick · Limestone

ARRISCRAFT-CADD

TITLE: FOUNDATION WALL / BURIED TILE UNIT (ADAIR® LIMESTONE BASE COURSE) WITH PAVING

DETAIL No: SS08SAT - DP2S

U007

DATE DRAWN:	SCALE:	DRAWN BY:
02 Aug 2017	3"=1'-0"	TRI