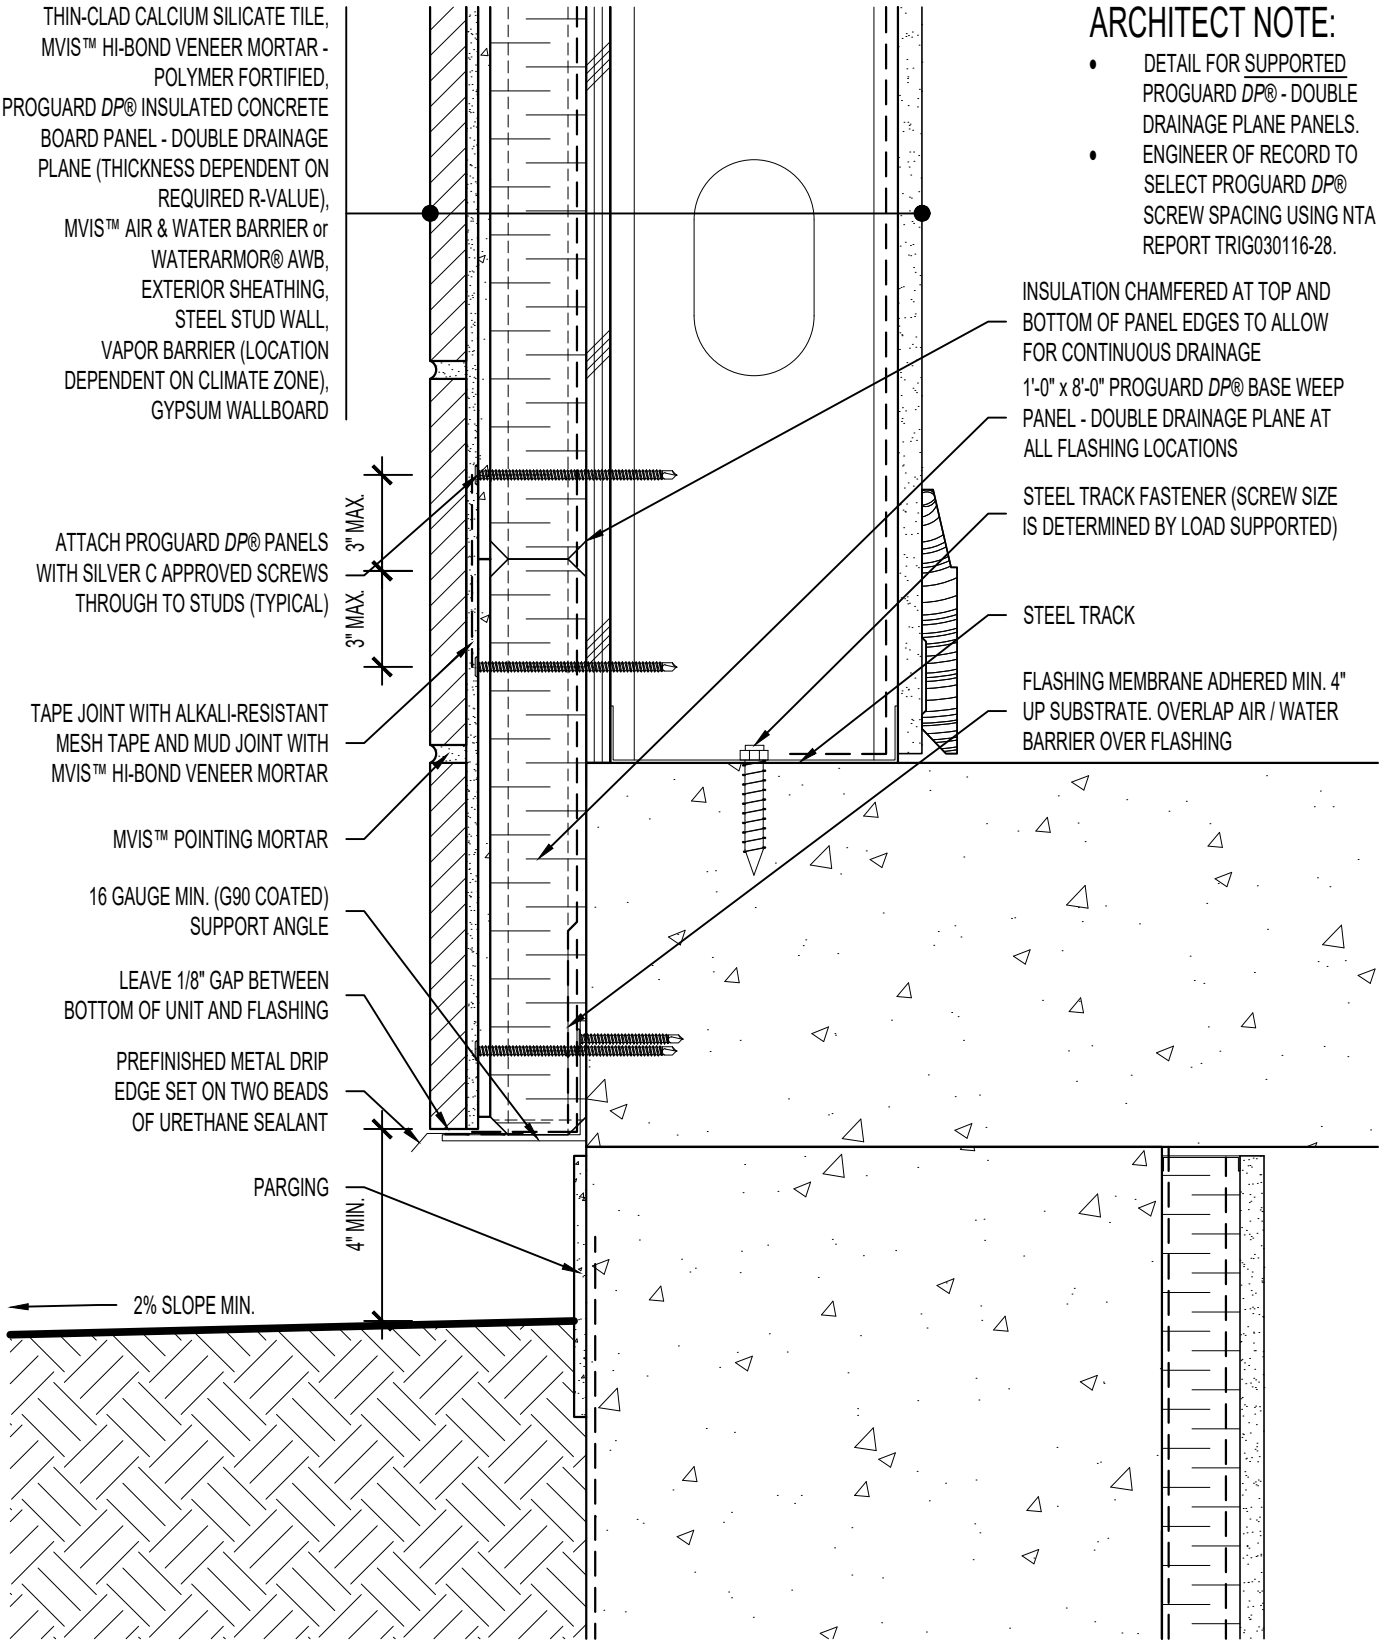

ARCHITECT NOTE:

- DETAIL FOR SUPPORTED PROGUARD *DP*® - DOUBLE DRAINAGE PLANE PANELS.
- ENGINEER OF RECORD TO SELECT PROGUARD *DP*® SCREW SPACING USING NTA REPORT TRIG030116-28.

Arriscraft
Building Stone · Brick · Limestone

ARRISCRAFT-CADD

TITLE:
ALTERNATIVE FOUNDATION TO WALL JUNCTION WITH SOIL

DETAIL No:
SS08SAT - DP2S
U008

DATE DRAWN:	SCALE:	DRAWN BY:
16 Jan 2021	3"=1'-0"	TRI