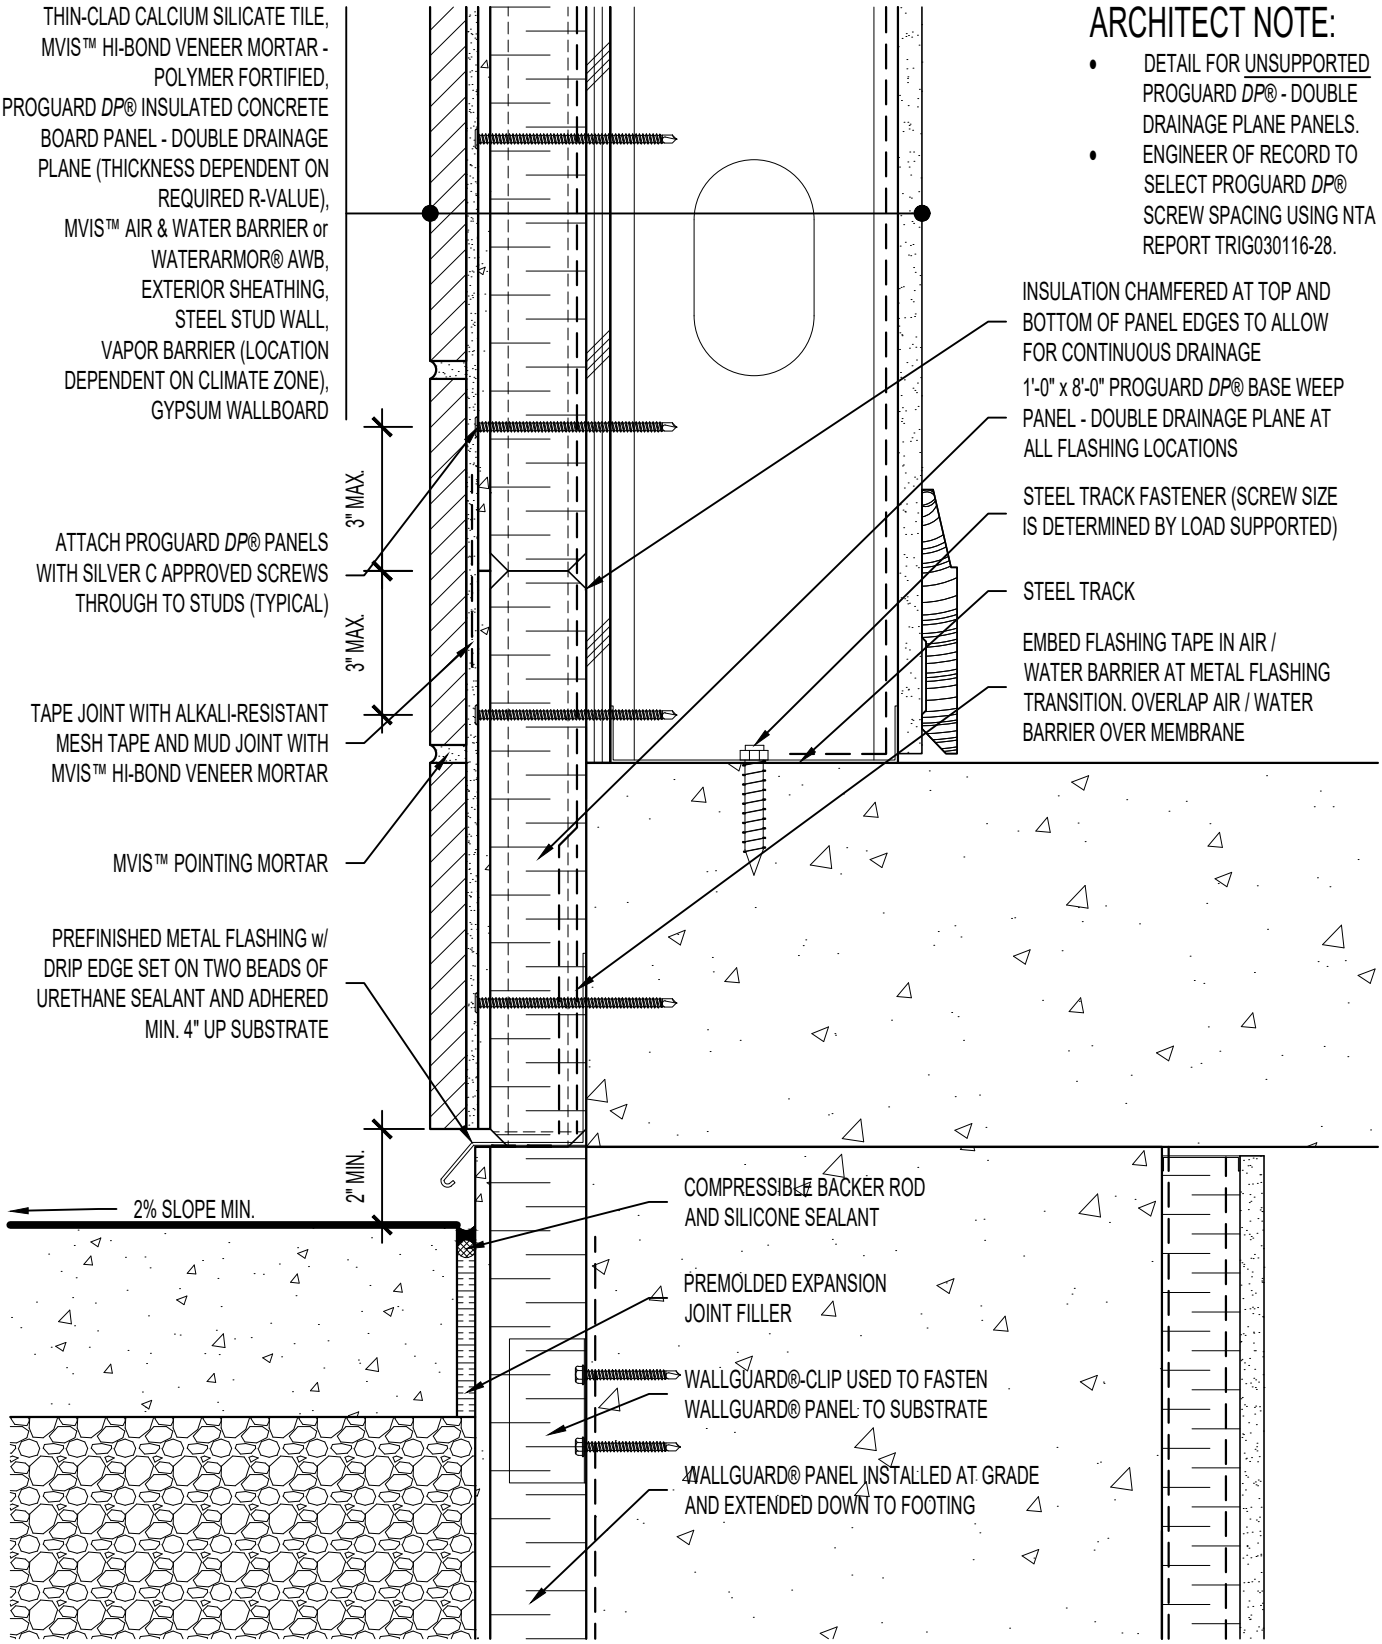

ARCHITECT NOTE:

- DETAIL FOR UNSUPPORTED PROGUARD *DP*® - DOUBLE DRAINAGE PLANE PANELS.
- ENGINEER OF RECORD TO SELECT PROGUARD *DP*® SCREW SPACING USING NTA REPORT TRIG030116-28.

Arriscraft
Building Stone · Brick · Limestone

ARRISCRAFT-CADD

TITLE: FOUNDATION TO WALL JUNCTION / BURIED WALLGUARD® PANEL WITH PAVING

DETAIL No: SS08SAT - DP2U

U011

DATE DRAWN:	SCALE:	DRAWN BY:
18 Jan 2021	3"=1'-0"	TRI