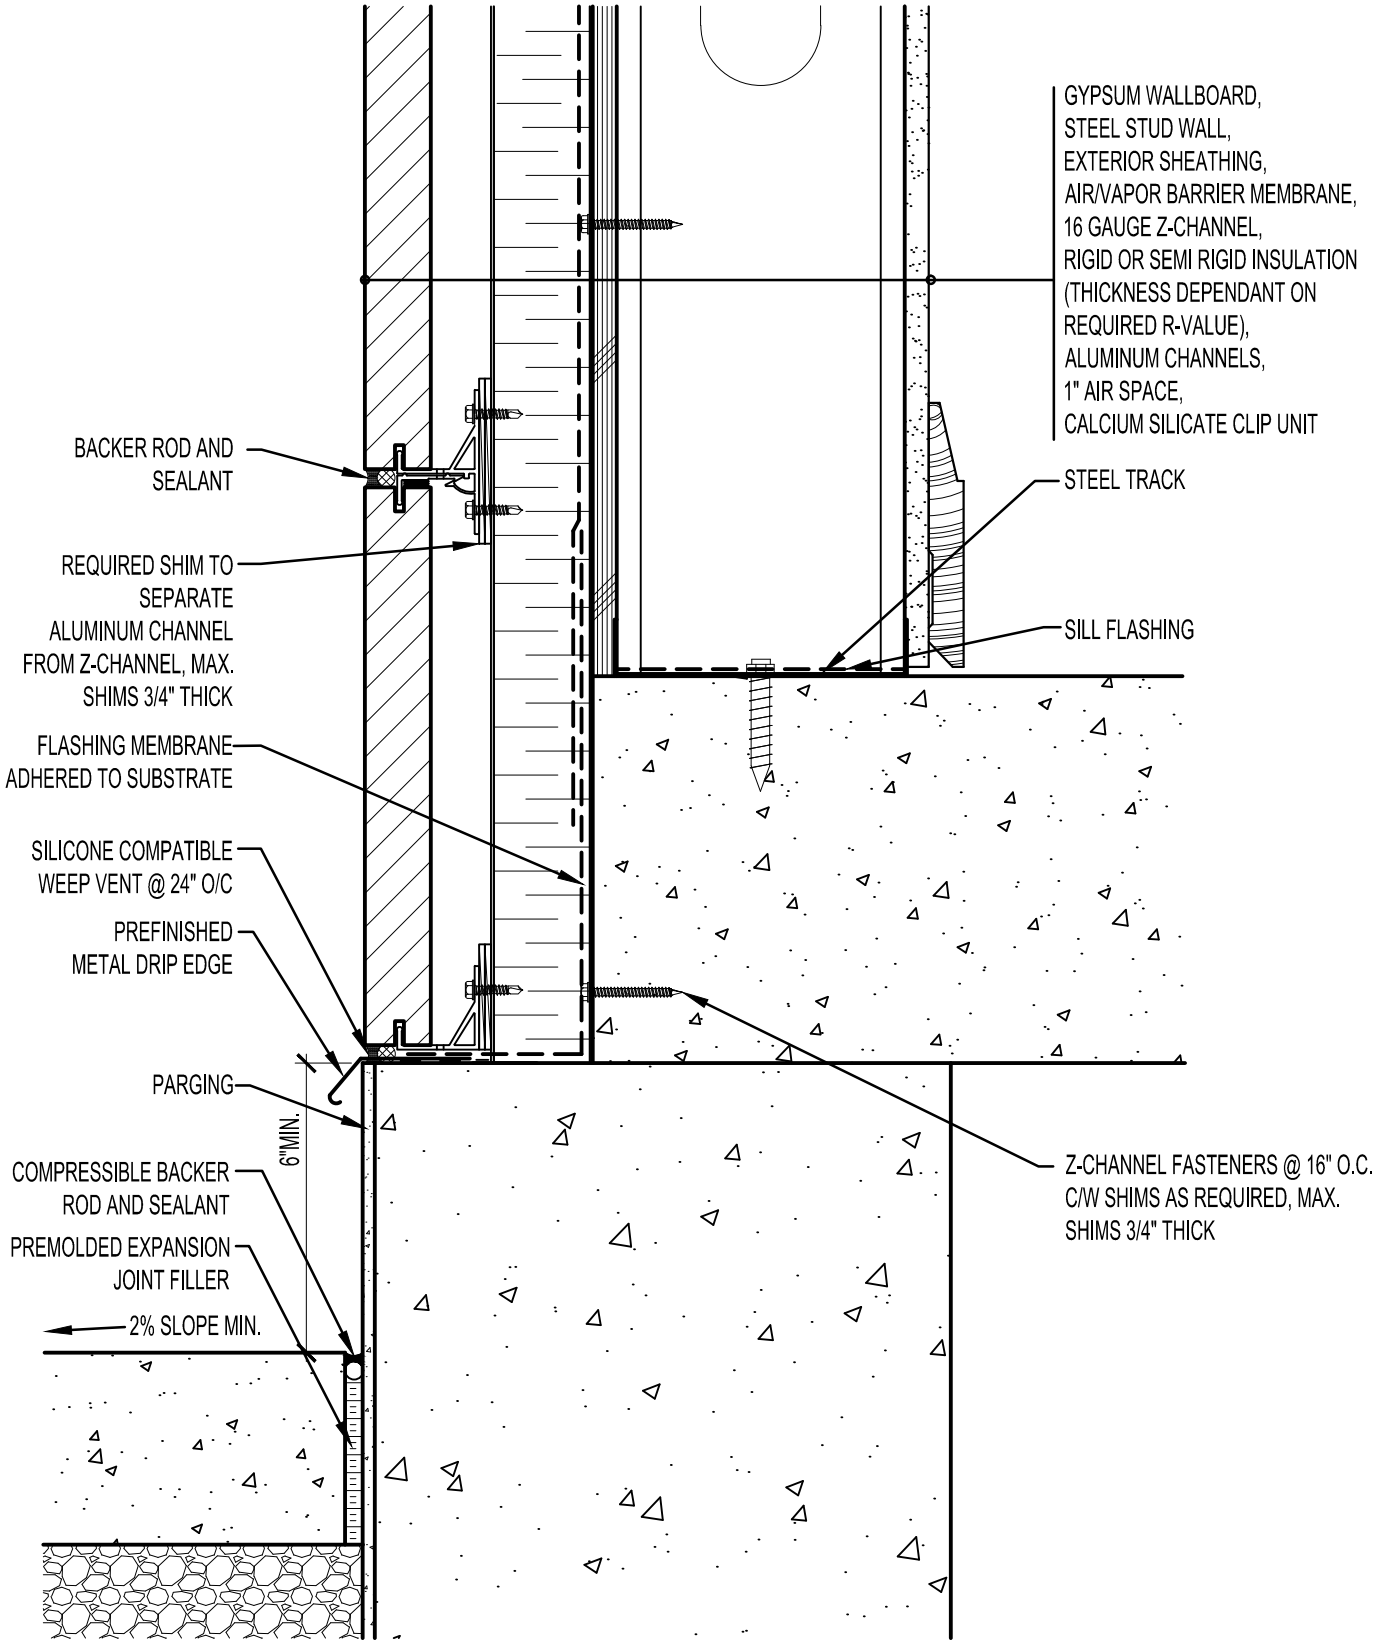

ARRISCRAFT INTERNATIONAL
BUILDING STONE • BRICK • LIMESTONE

ARRISCRAFT • CADD

TITLE: ALTERNATIVE FOUNDATION TO WALL JUNCTION WITH PAVIING

DATE DRAWN: 01/15/12

SCALE: 3"=1'-0"

DRAWN BY: D.D.N.

DETAIL No: SS 12SU

AC003