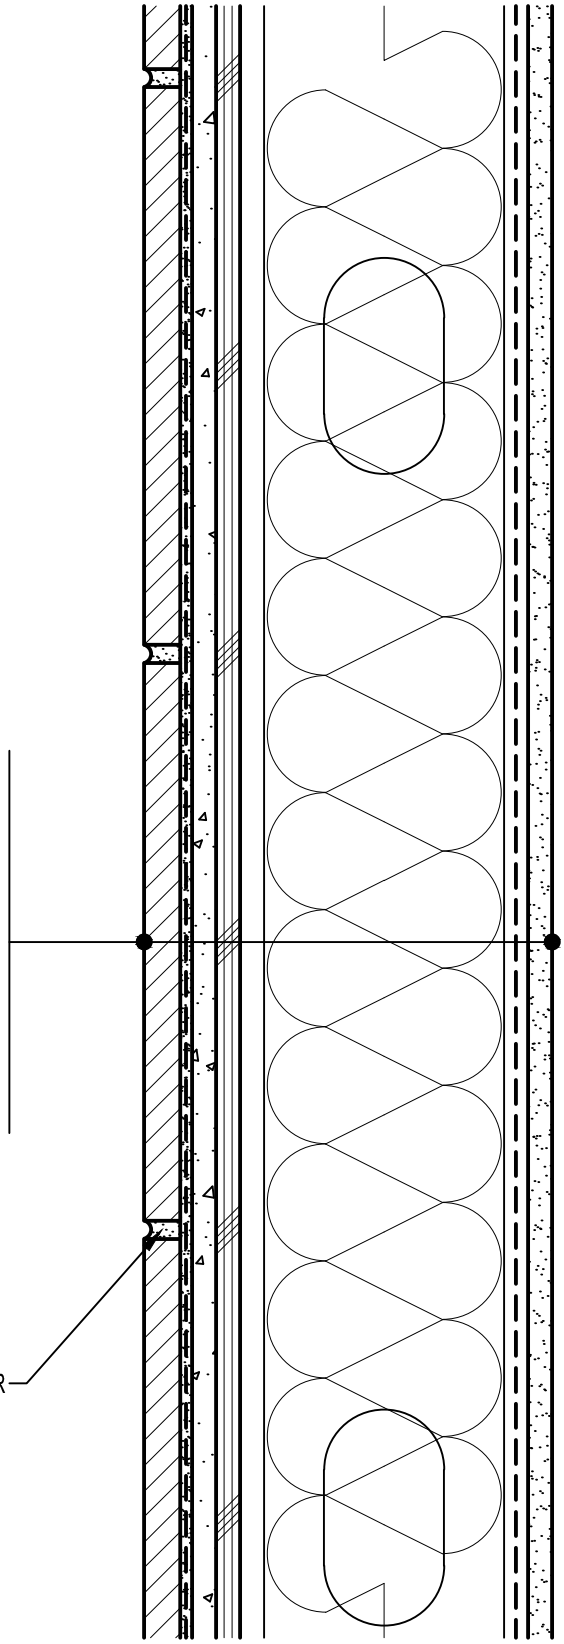

Arriscraft
Building Stone · Brick · Limestone

ARRISCRAFT-CADD

TITLE:

MID-WALL

DETAIL No:
SS12SAT
U080

DATE DRAWN:	SCALE:	DRAWN BY:
03/02/15	3"=1'-0"	TRI