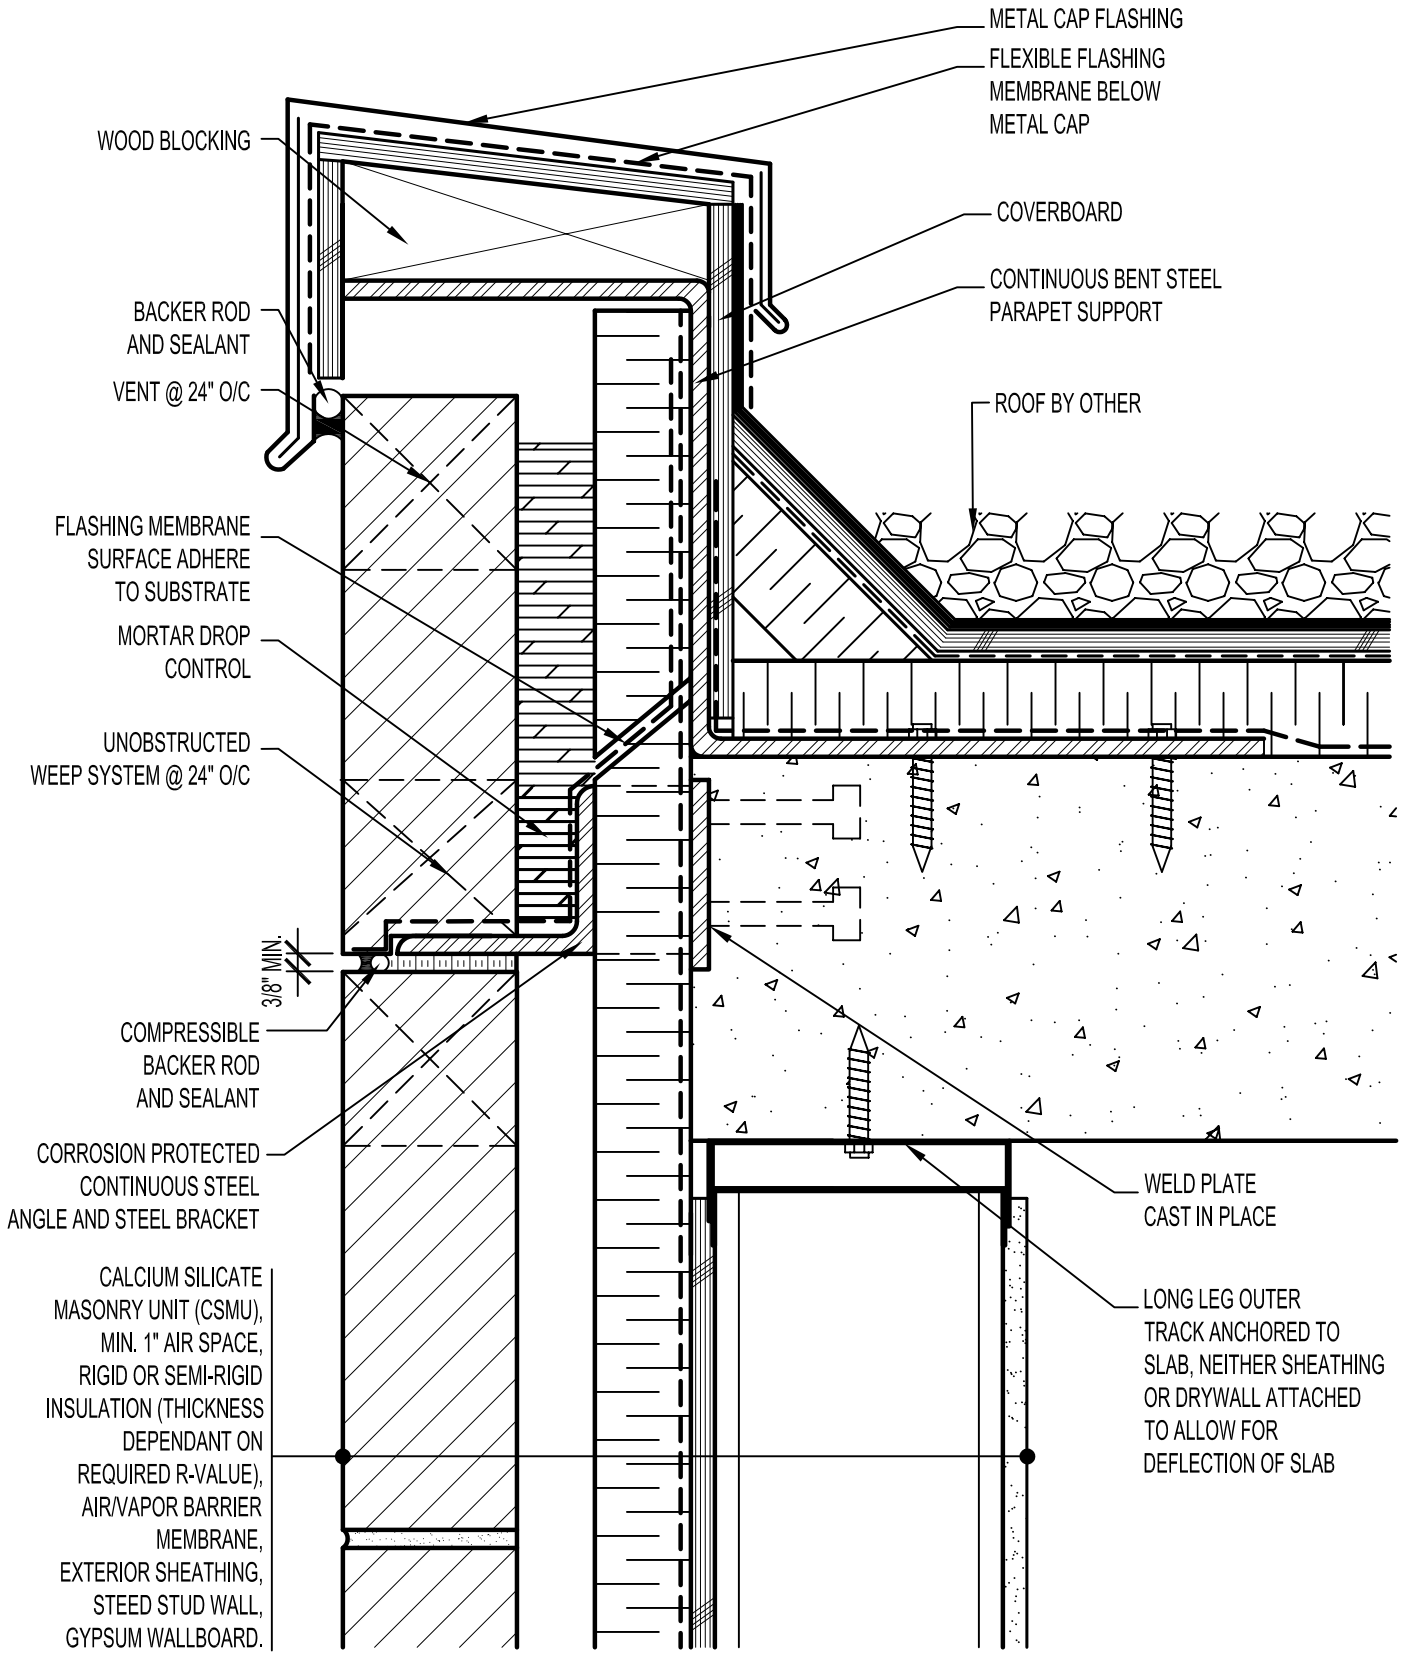

ARRISCRAFT
INTERNATIONAL
BUILDING STONE • BRICK • LIMESTONE

ARRISCRAFT • CADD

TITLE:
ALTERNATIVE LOW PARAPET TO WALL WITH METAL CAP FLASHING

DATE DRAWN: 08/30/04

SCALE: 3"=1'-0"

DRAWN BY: LPS

DETAIL No: SS 12S

U121