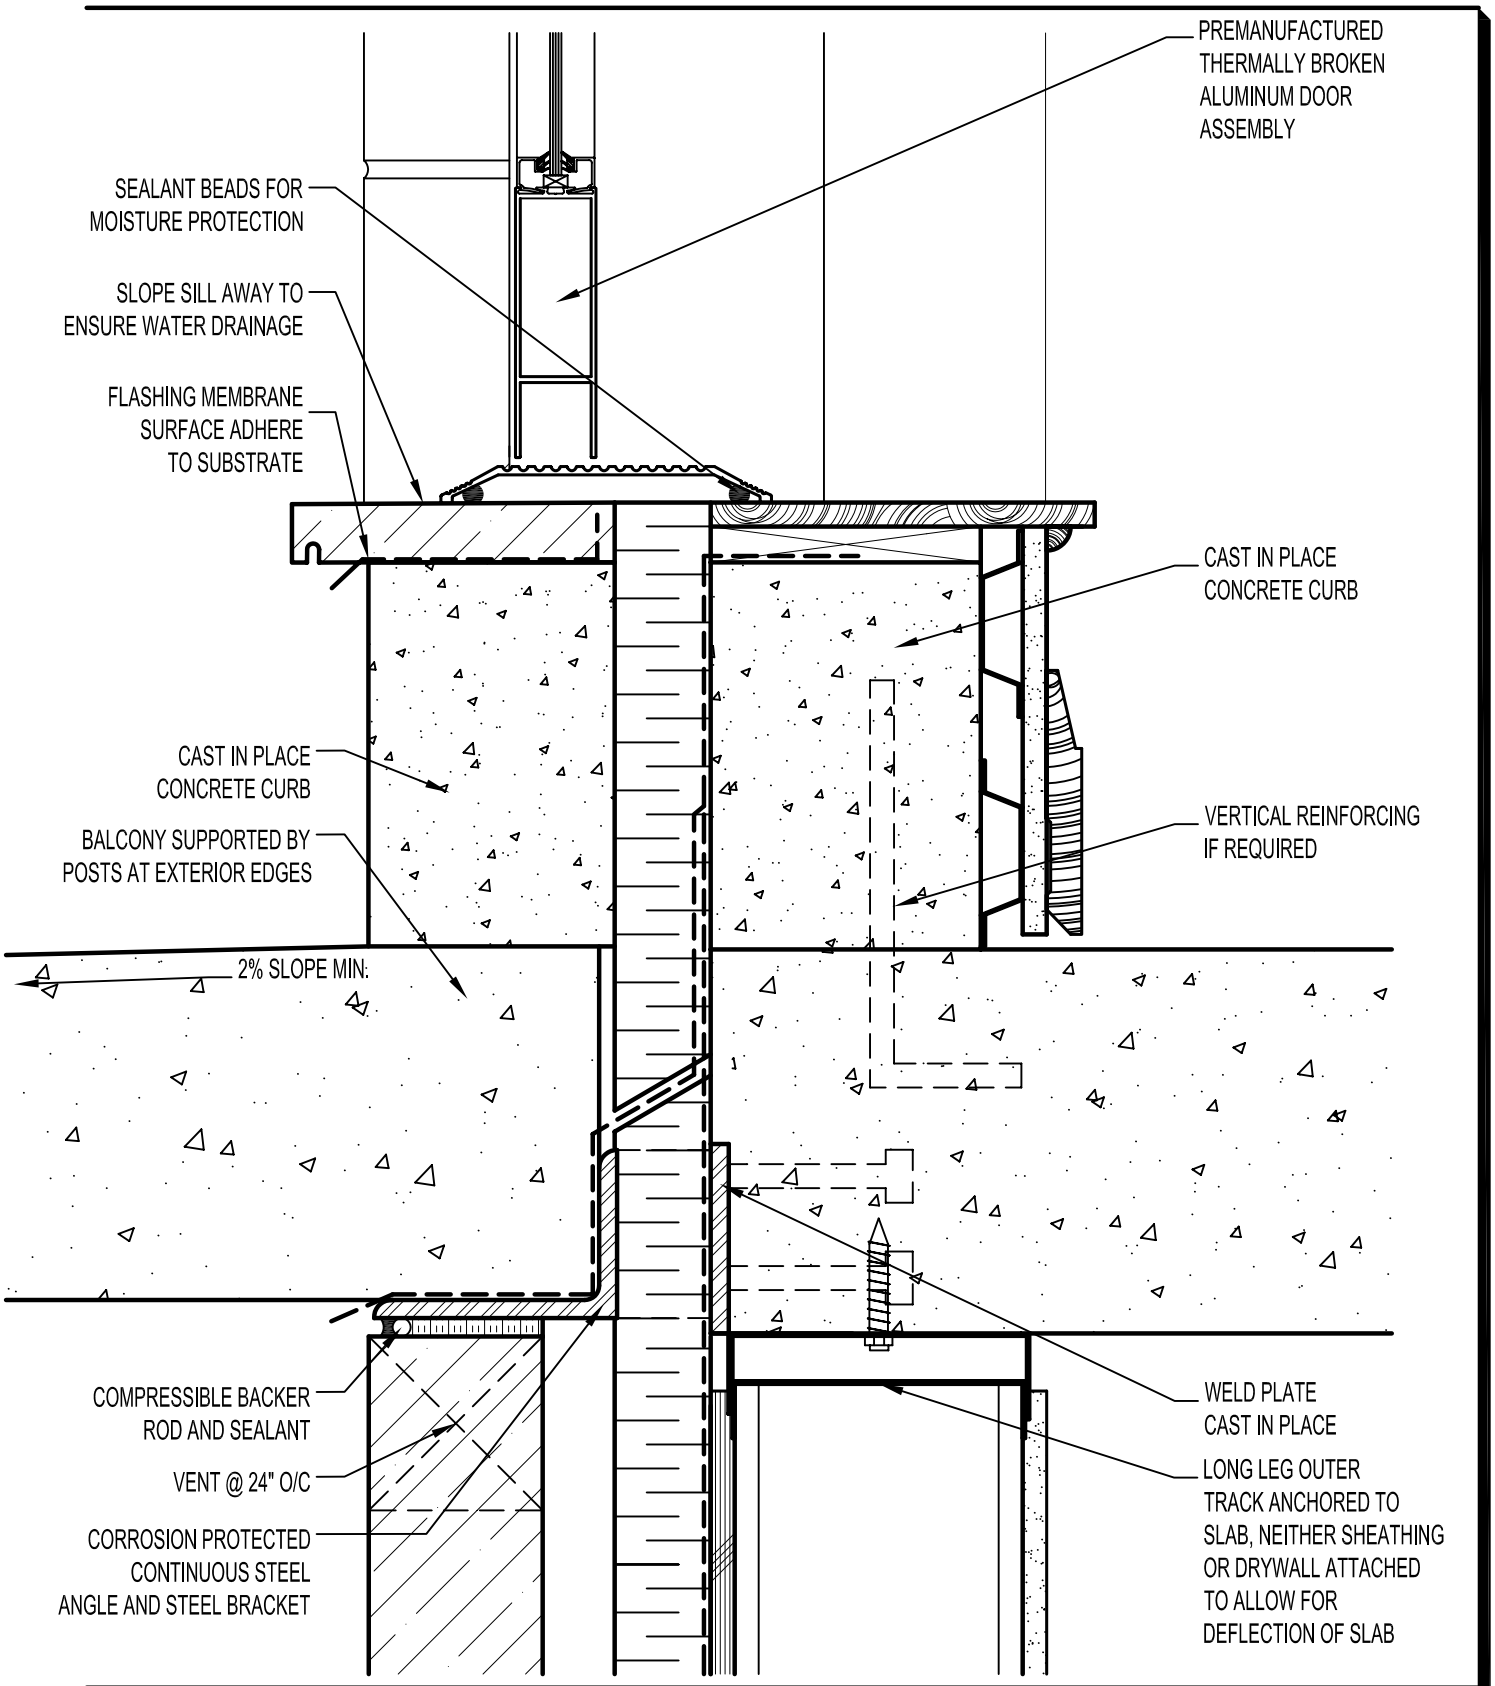

ARRISCRAFT INTERNATIONAL
BUILDING STONE • BRICK • LIMESTONE

ARRISCRAFT • CADD

TITLE: BALCONY/WALL AT PATIO DOOR

DATE DRAWN: 08/30/04

SCALE: 3"=1'-0"

DRAWN BY: LPS

DETAIL No: SS AD08S

U092