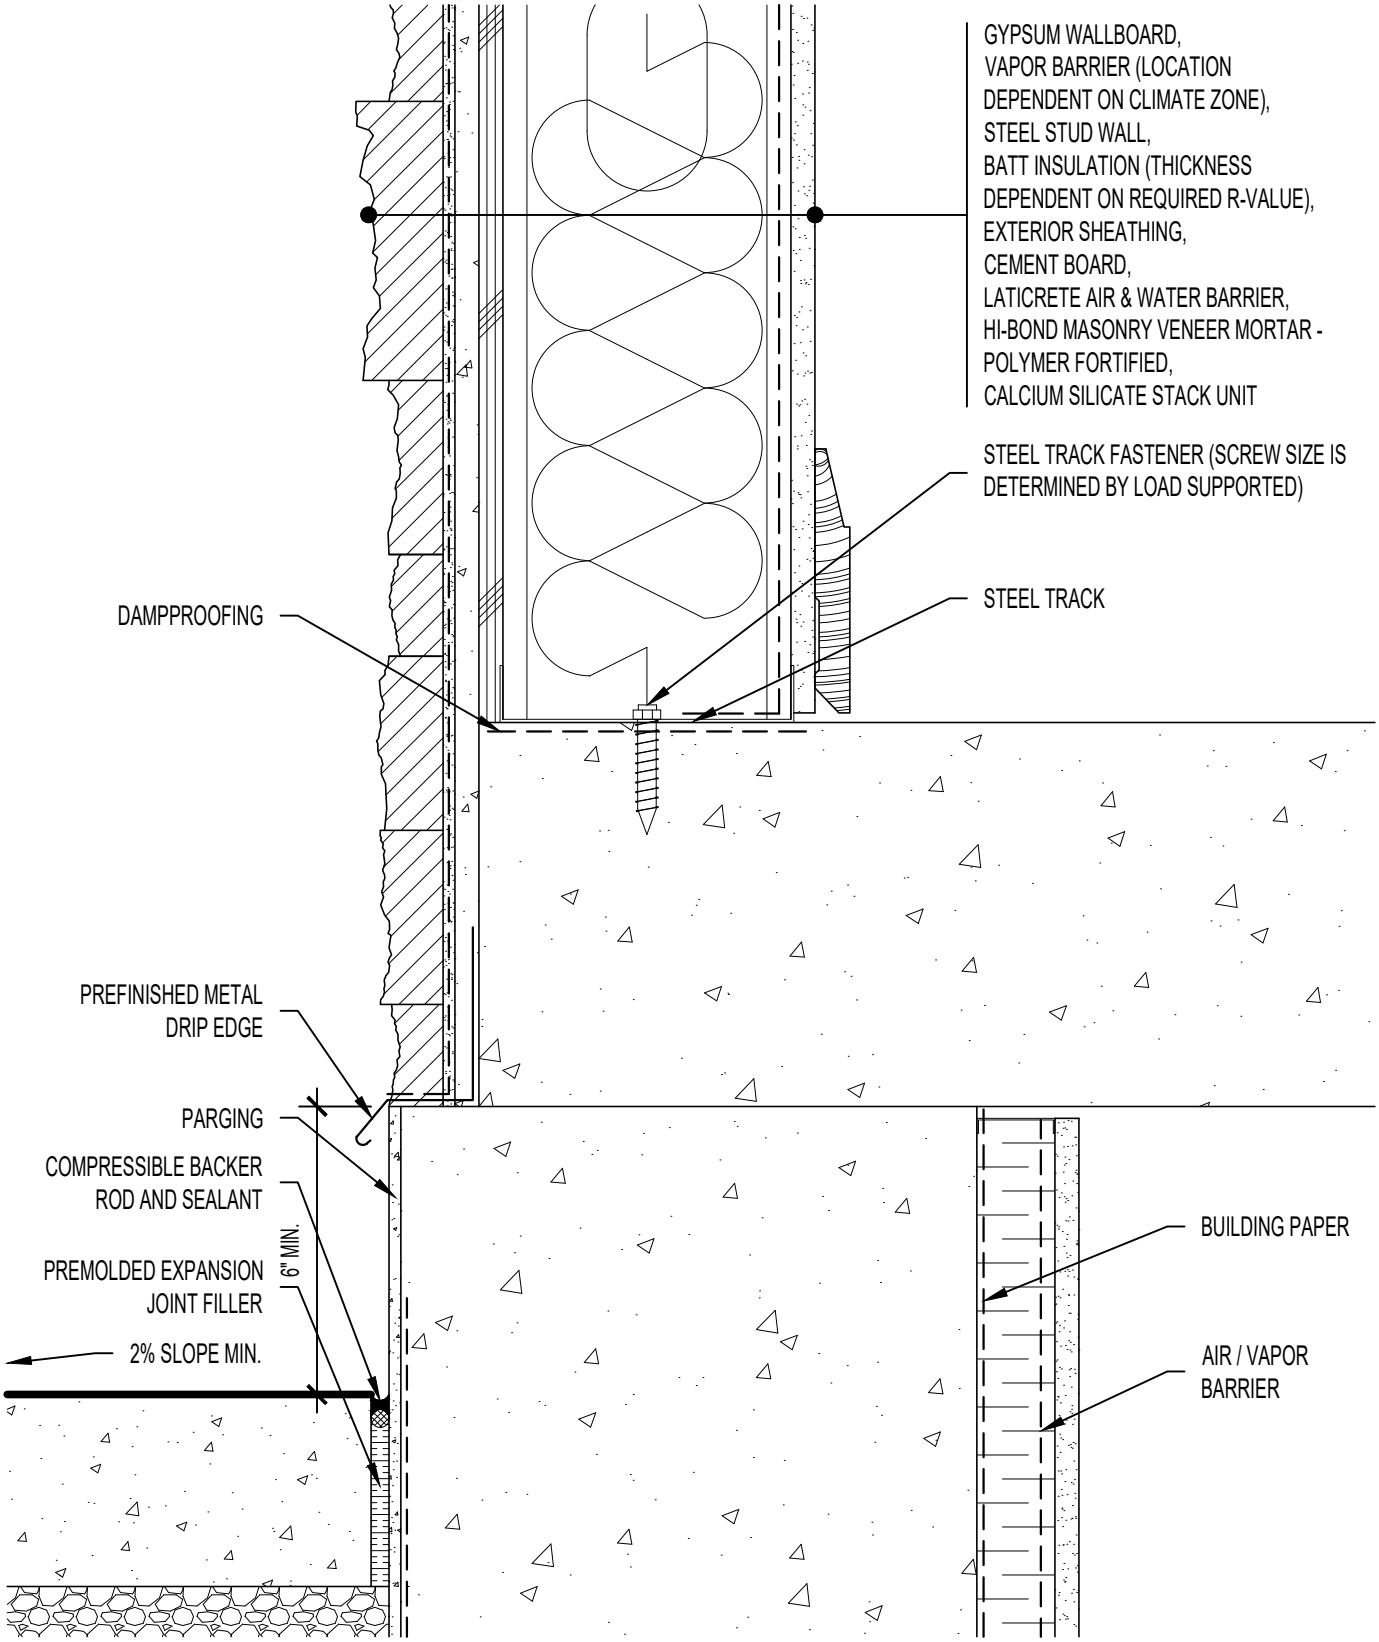

Arriscraft
Building Stone · Brick · Limestone

ARRISCRAFT-CADD

TITLE:
ALTERNATIVE FOUNDATION TO WALL JUNCTION WITH PAVING

DETAIL No:
SSAS3I
U003

DATE DRAWN:	SCALE:	DRAWN BY:
13 Jan 2021	3"=1'-0"	TRI