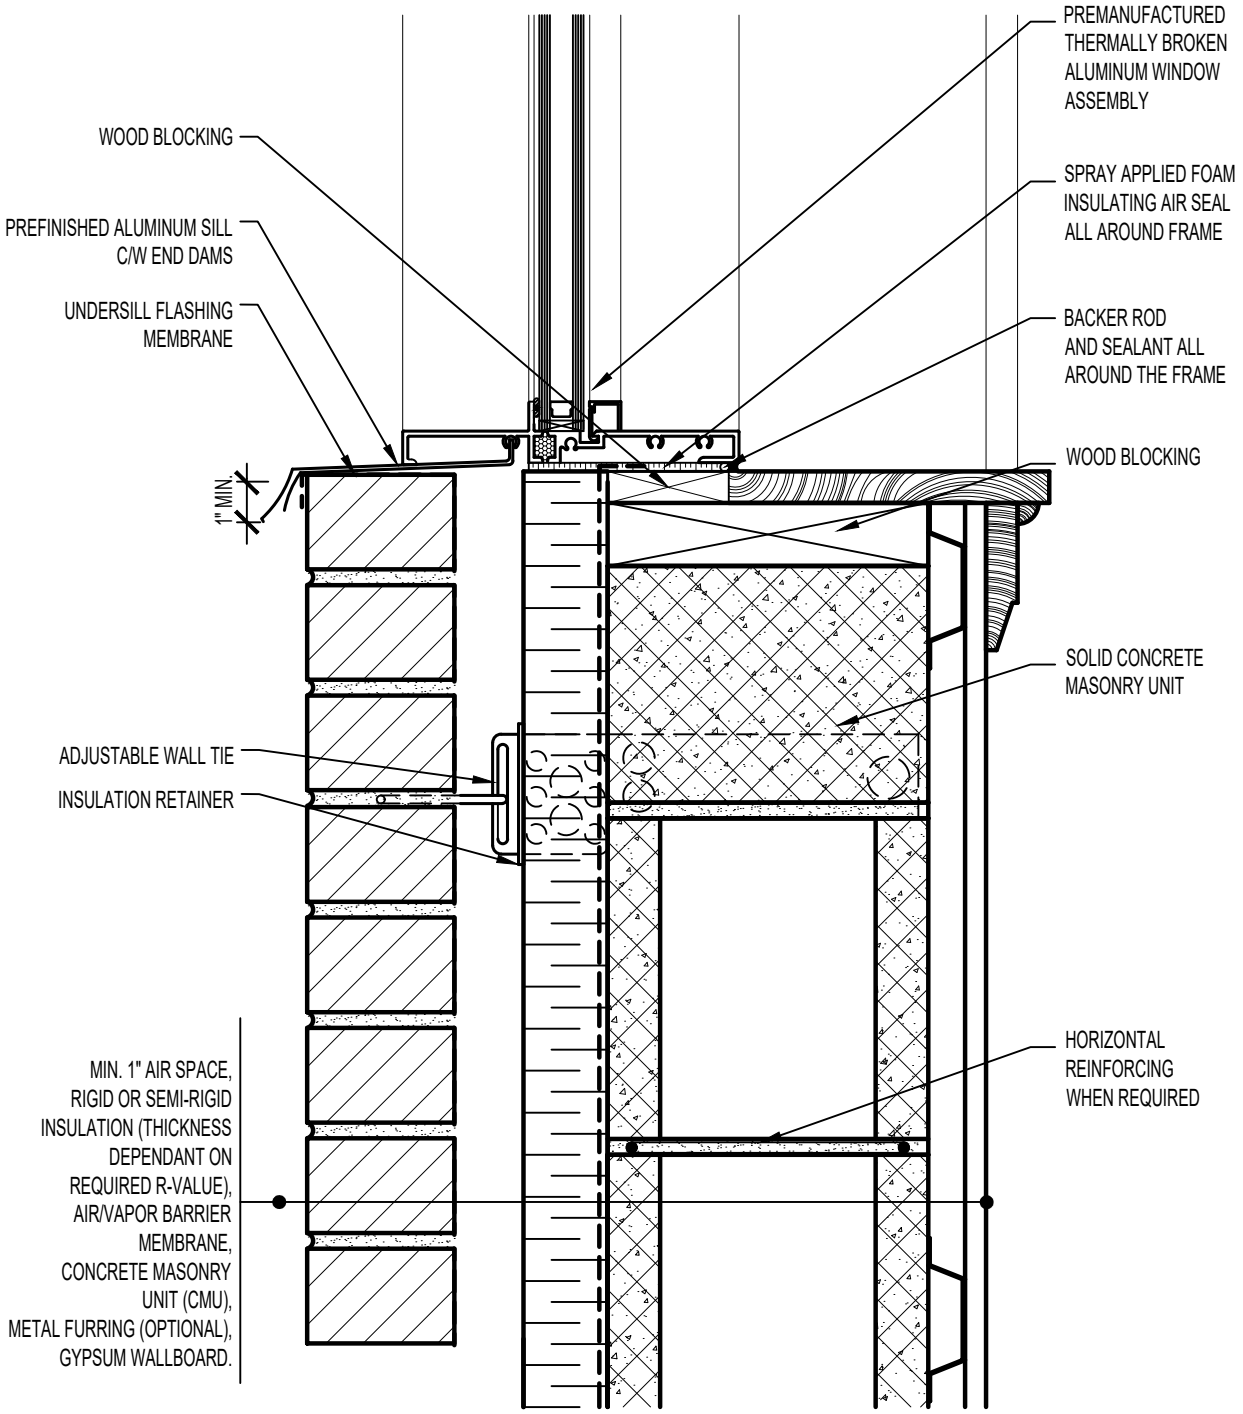

DETAIL:

WS-B-3

ALUMINUM WINDOW SILL

General Shale

REV. 0 (2014)