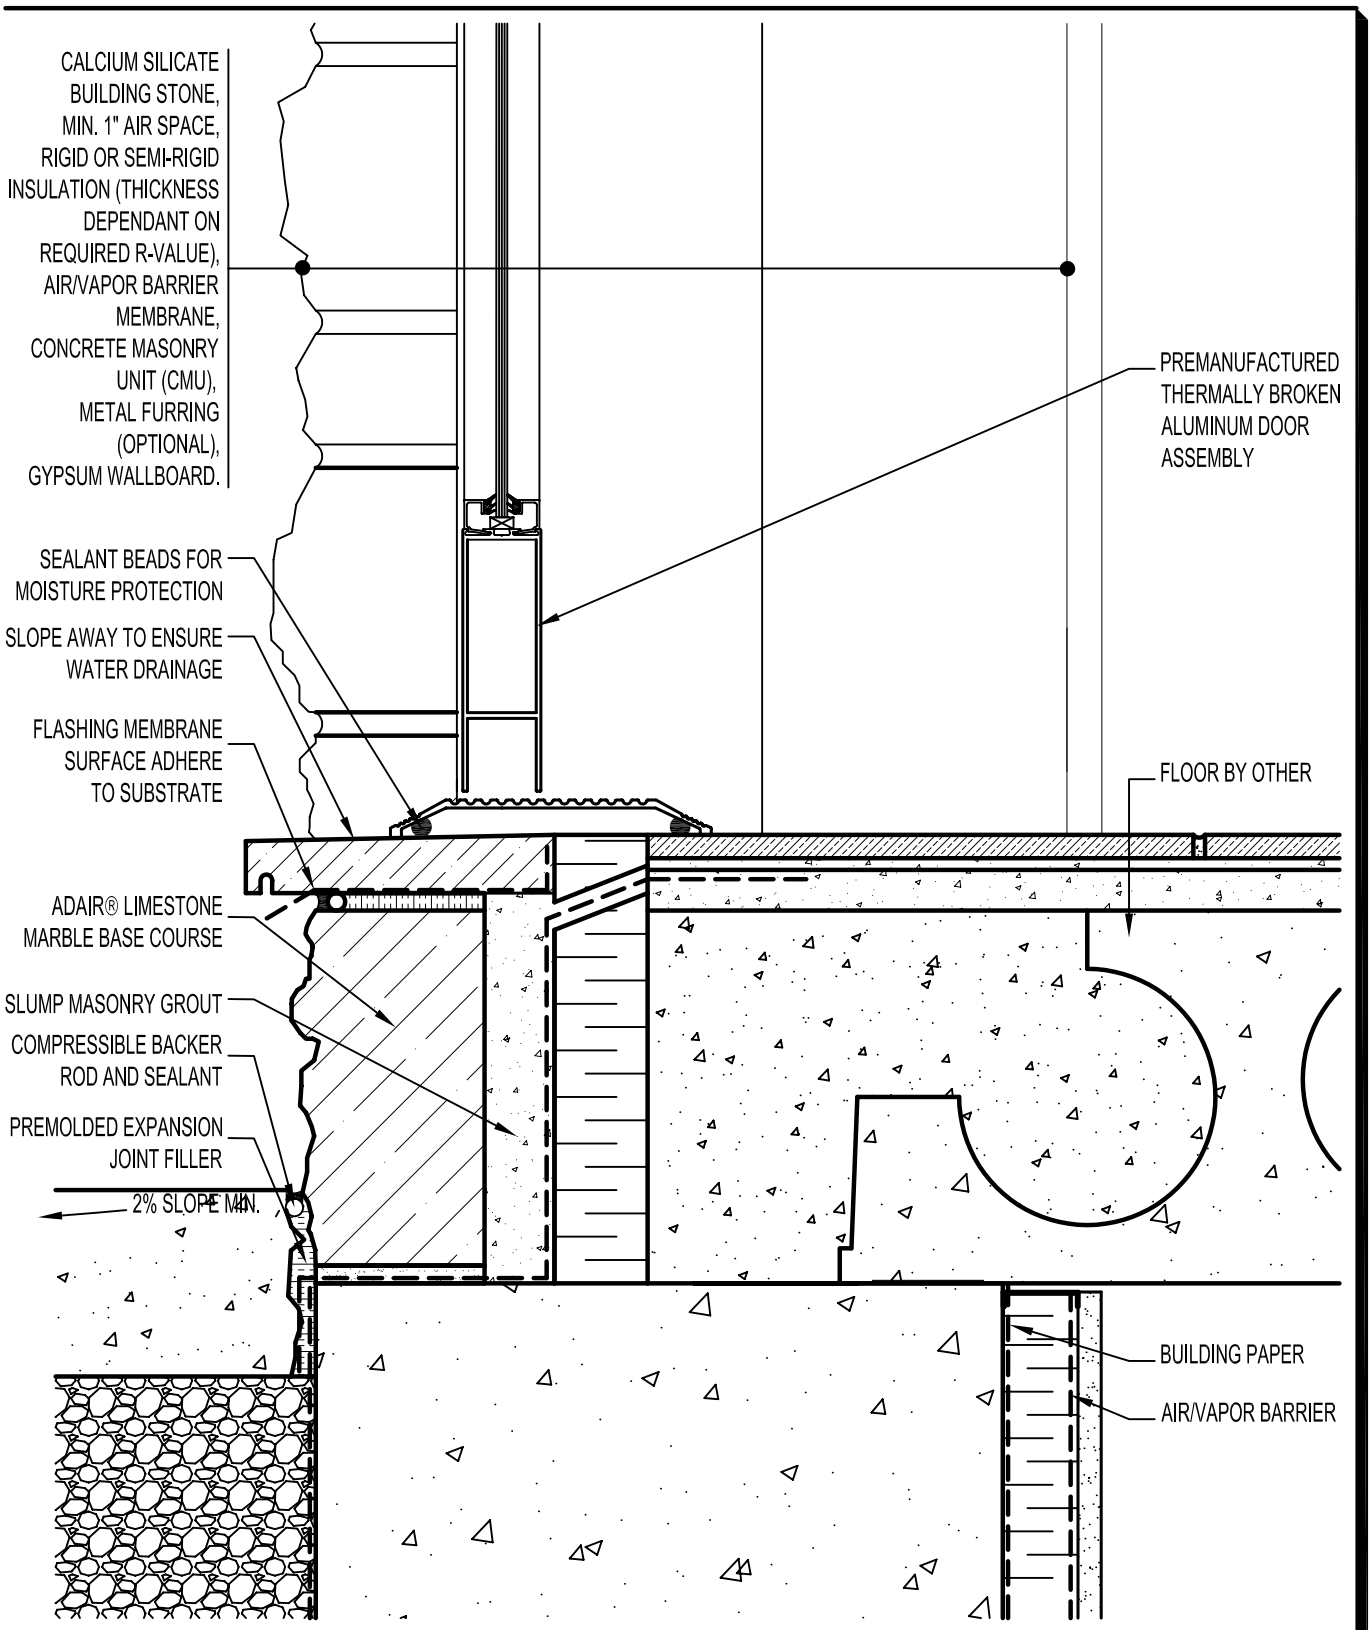

ARRISCRAFT INTERNATIONAL
BUILDING STONE · BRICK · LIMESTONE

ARRISCRAFT • CADD

TITLE: THRESHOLD OF DOOR WITH ADAIR® BASE COURSE

DATE DRAWN: 08/30/04

SCALE: 3"=1'-0"

DRAWN BY: LPS

DETAIL No: CB CD3I

U051