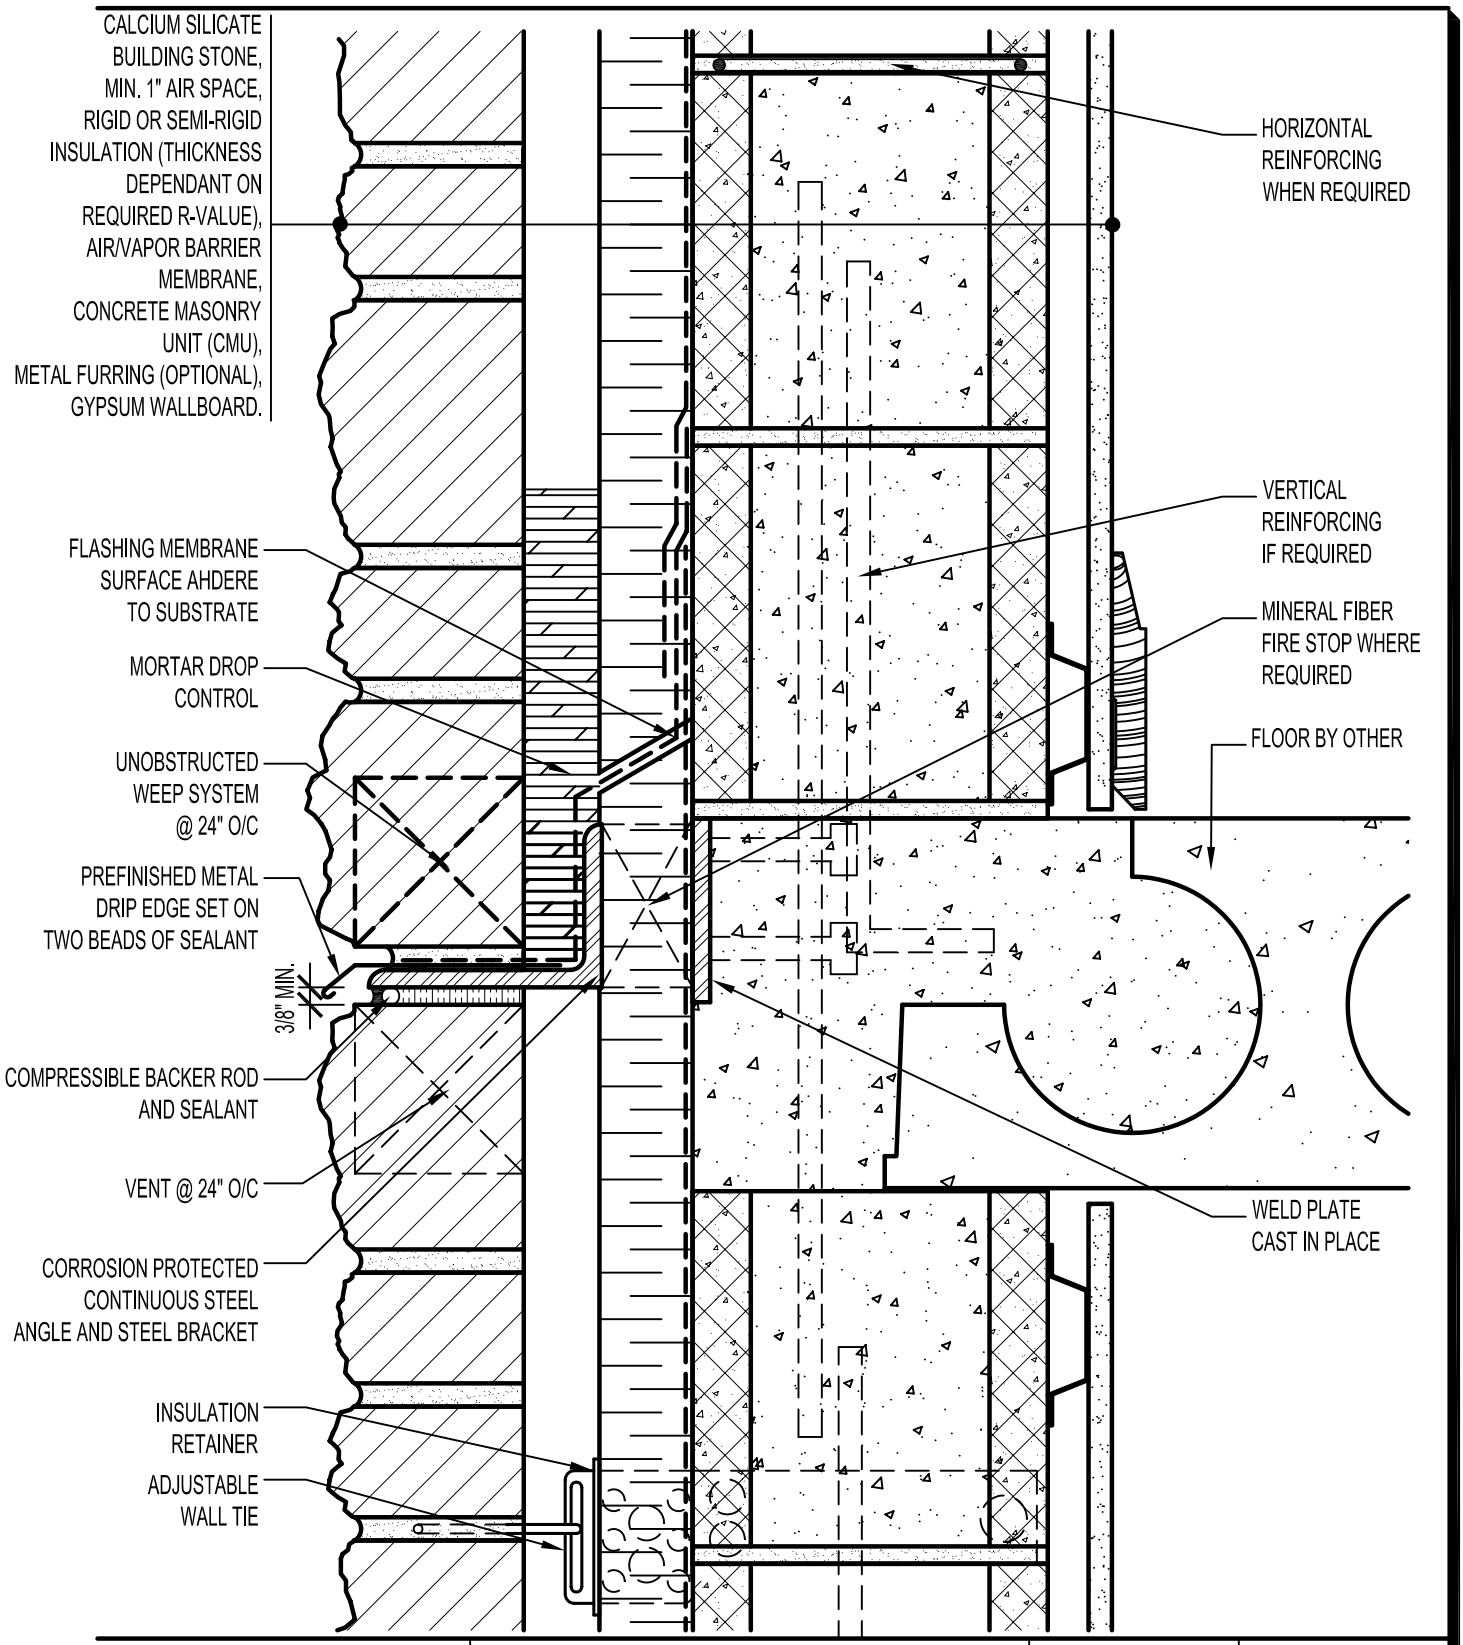

ARRISCRAFT INTERNATIONAL
BUILDING STONE · BRICK · LIMESTONE

ARRISCRAFT • CADD

TITLE: SHELF ANGLE/WALL	DATE DRAWN: 08/30/04	DETAIL No: CB CD3I
	SCALE: 3"=1'-0"	U080
	DRAWN BY: LPS	