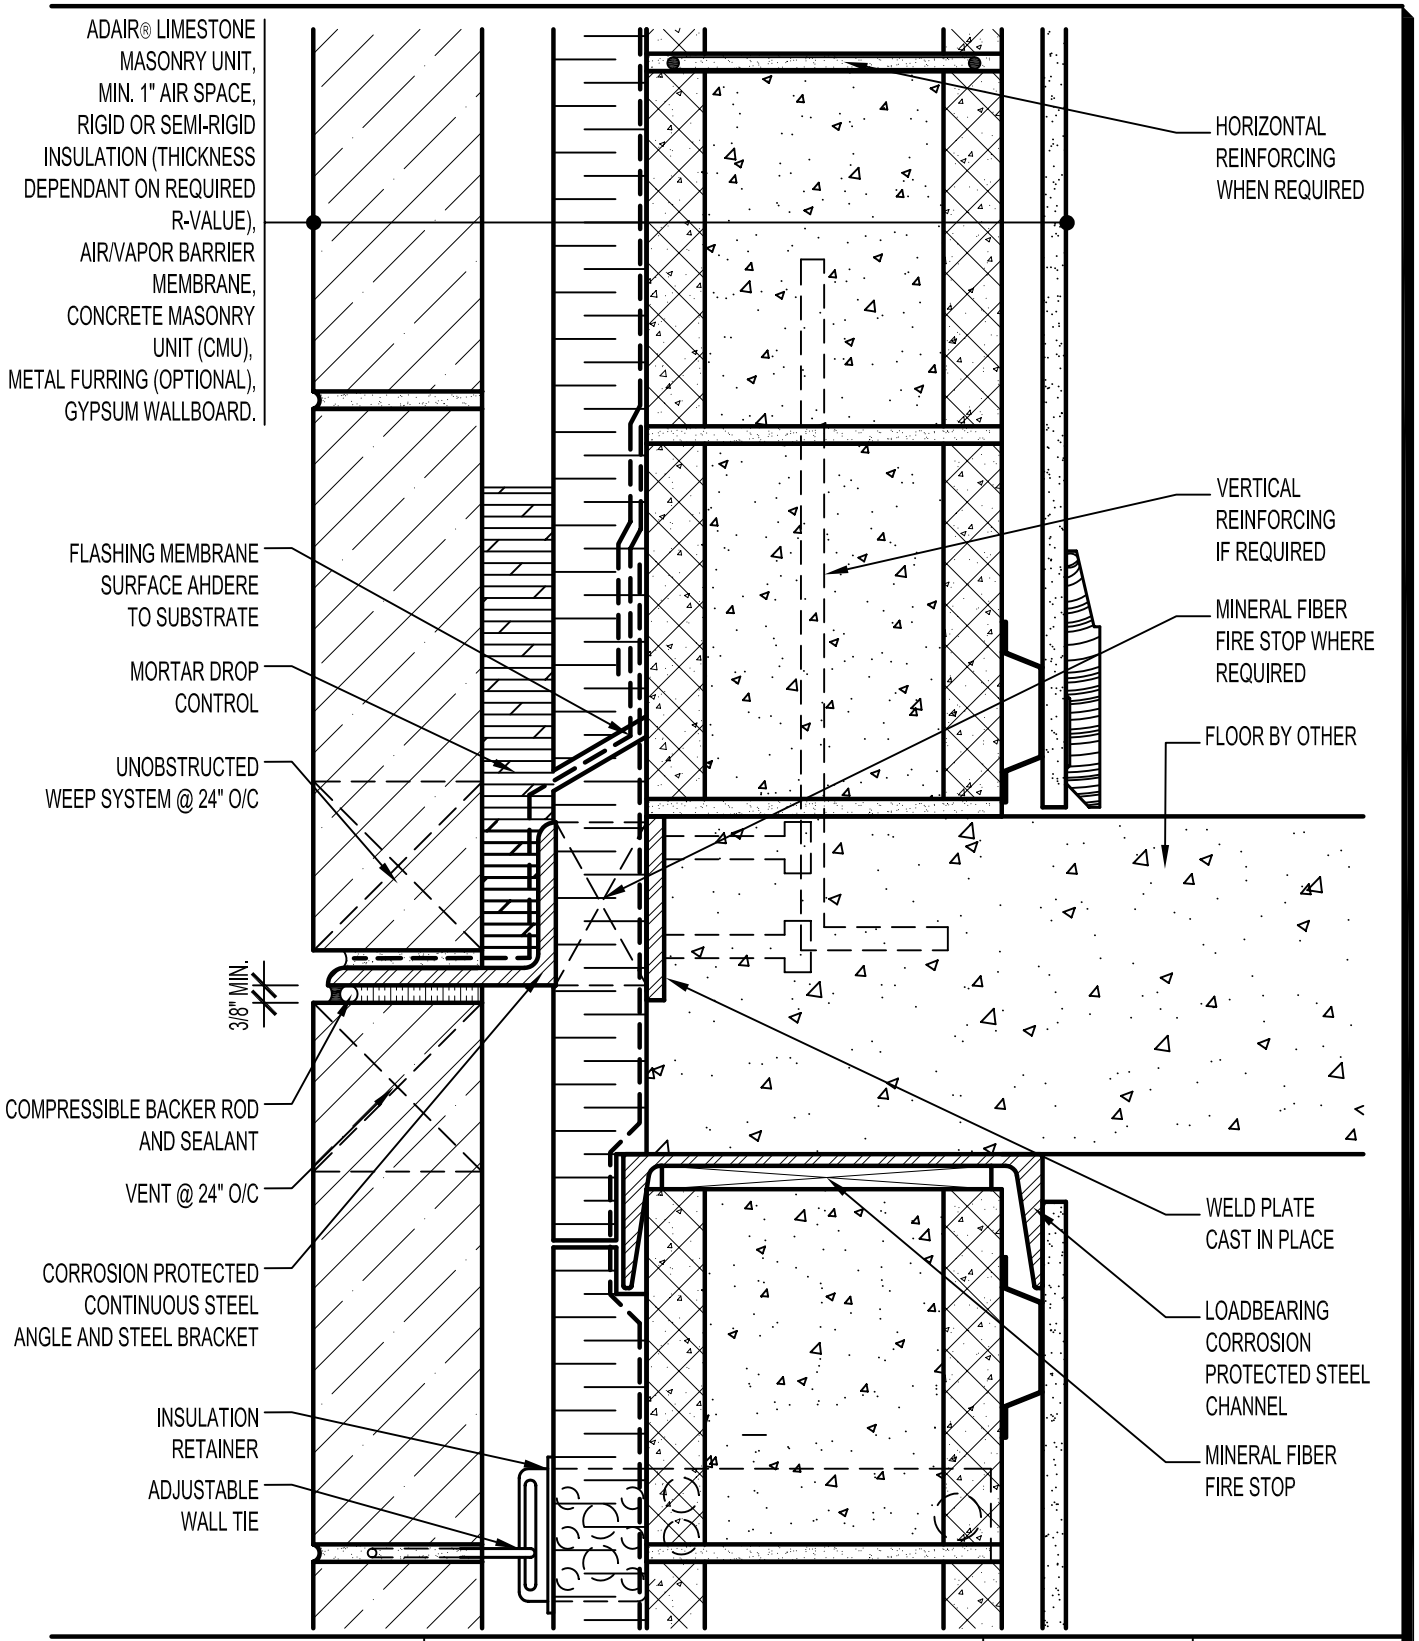

ARRISCRAFT
INTERNATIONAL
BUILDING STONE · BRICK · LIMESTONE

ARRISCRAFT • CADD

TITLE:

SHELF ANGLE/WALL

DATE DRAWN: 08/30/04

SCALE: 3"=1'-0"

DRAWN BY: LPS

DETAIL No: CBI AD12S

U080