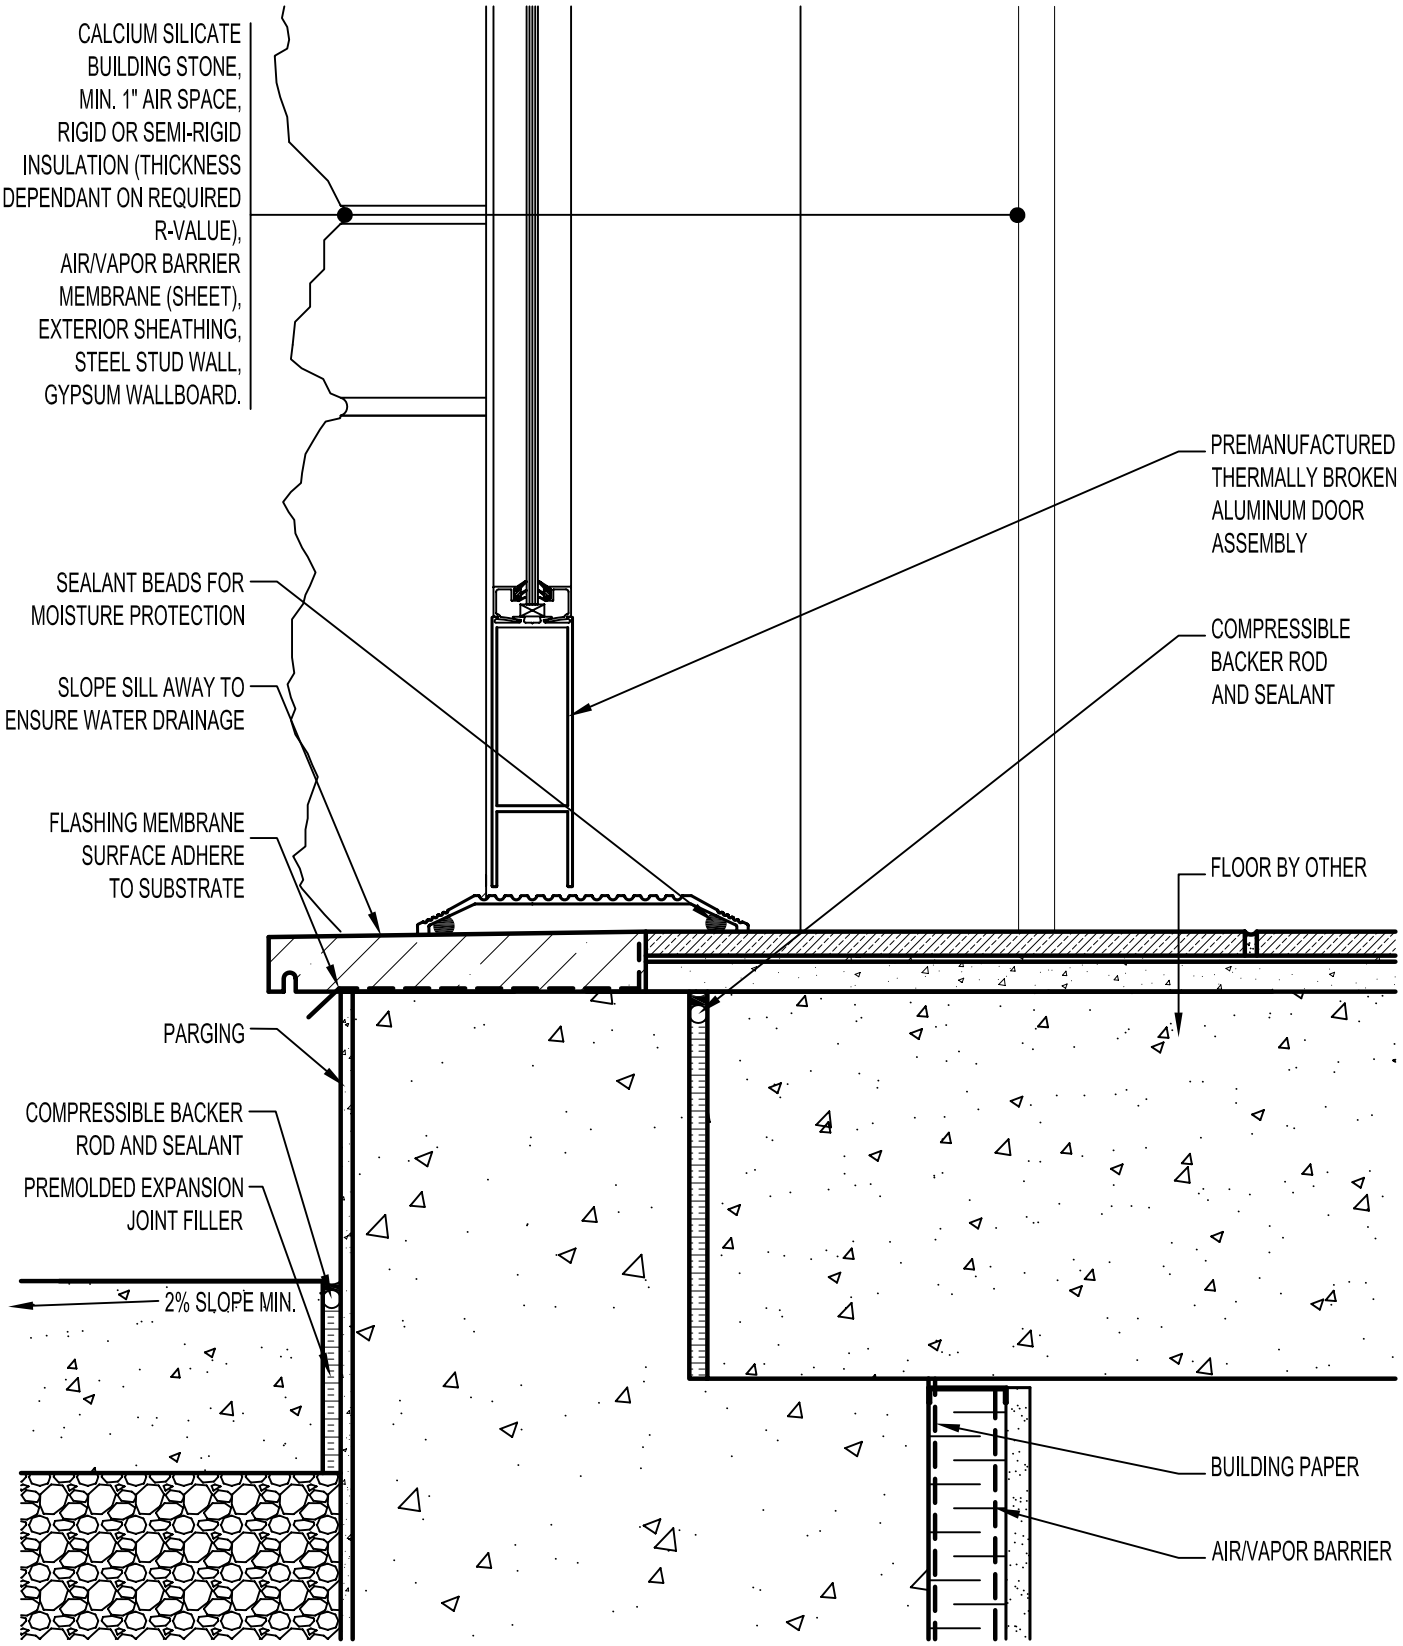

ARRISCRAFT INTERNATIONAL
BUILDING STONE · BRICK · LIMESTONE

ARRISCRAFT•CADD

TITLE: THRESHOLD OF DOOR

DATE DRAWN: 09/13/11

SCALE: 3"=1'-0"

DRAWN BY: DDN

DETAIL No: SS CU3

U050